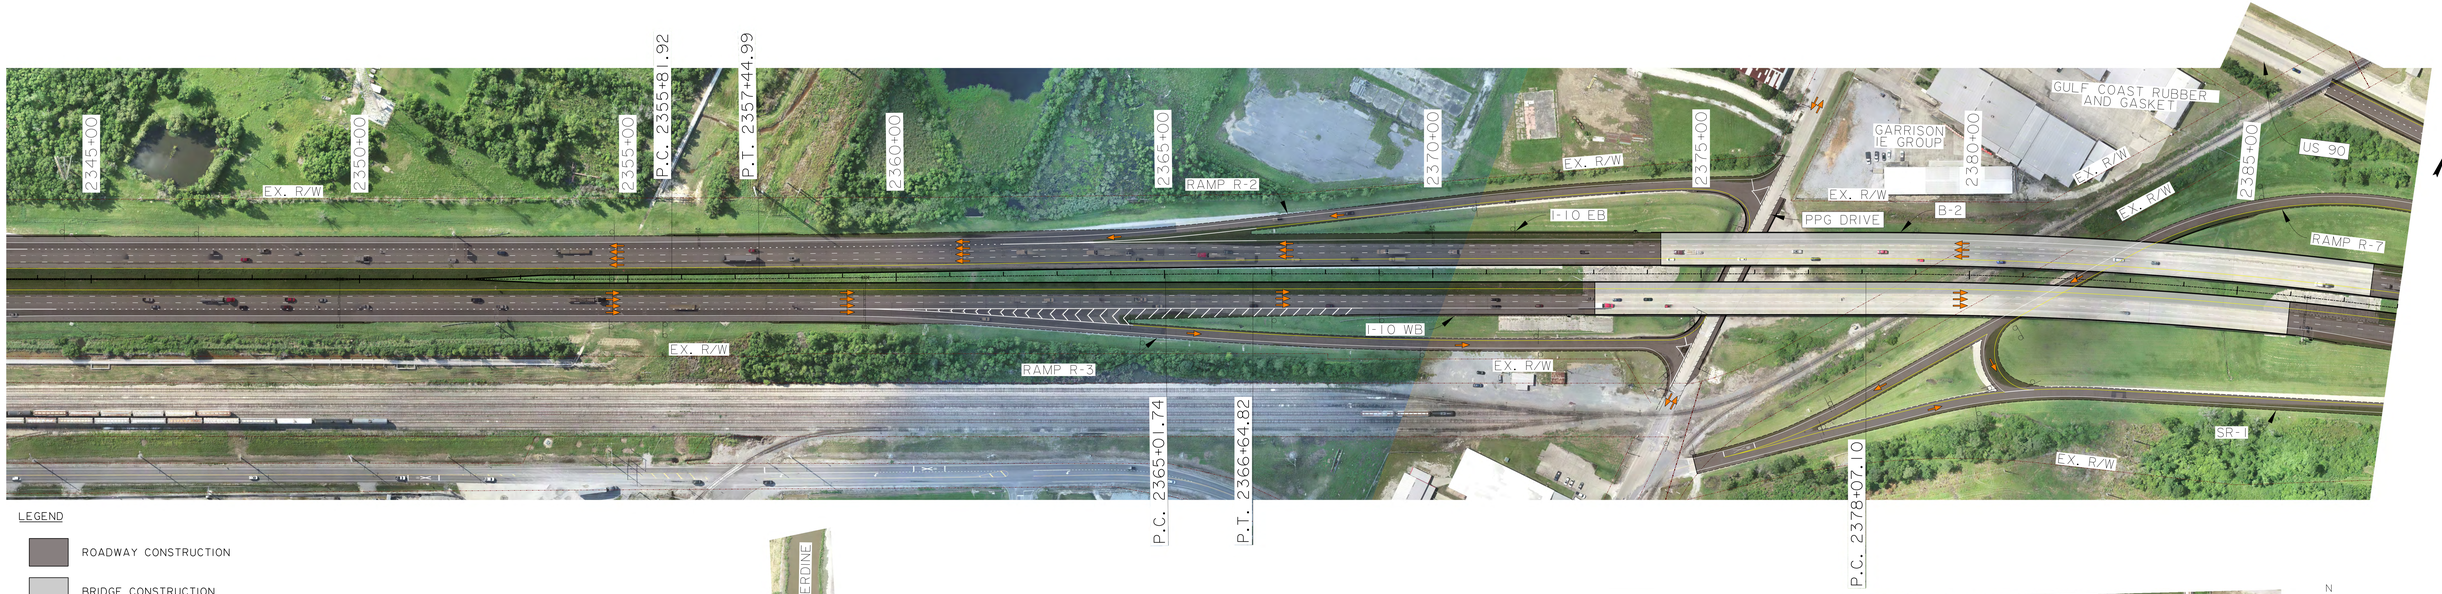


LEGEND

- ROADWAY CONSTRUCTION
- BRIDGE CONSTRUCTION
- DRIVEWAY CONSTRUCTION
- RAISED TRUCK APRON
- DIRECTION OF TRAVEL

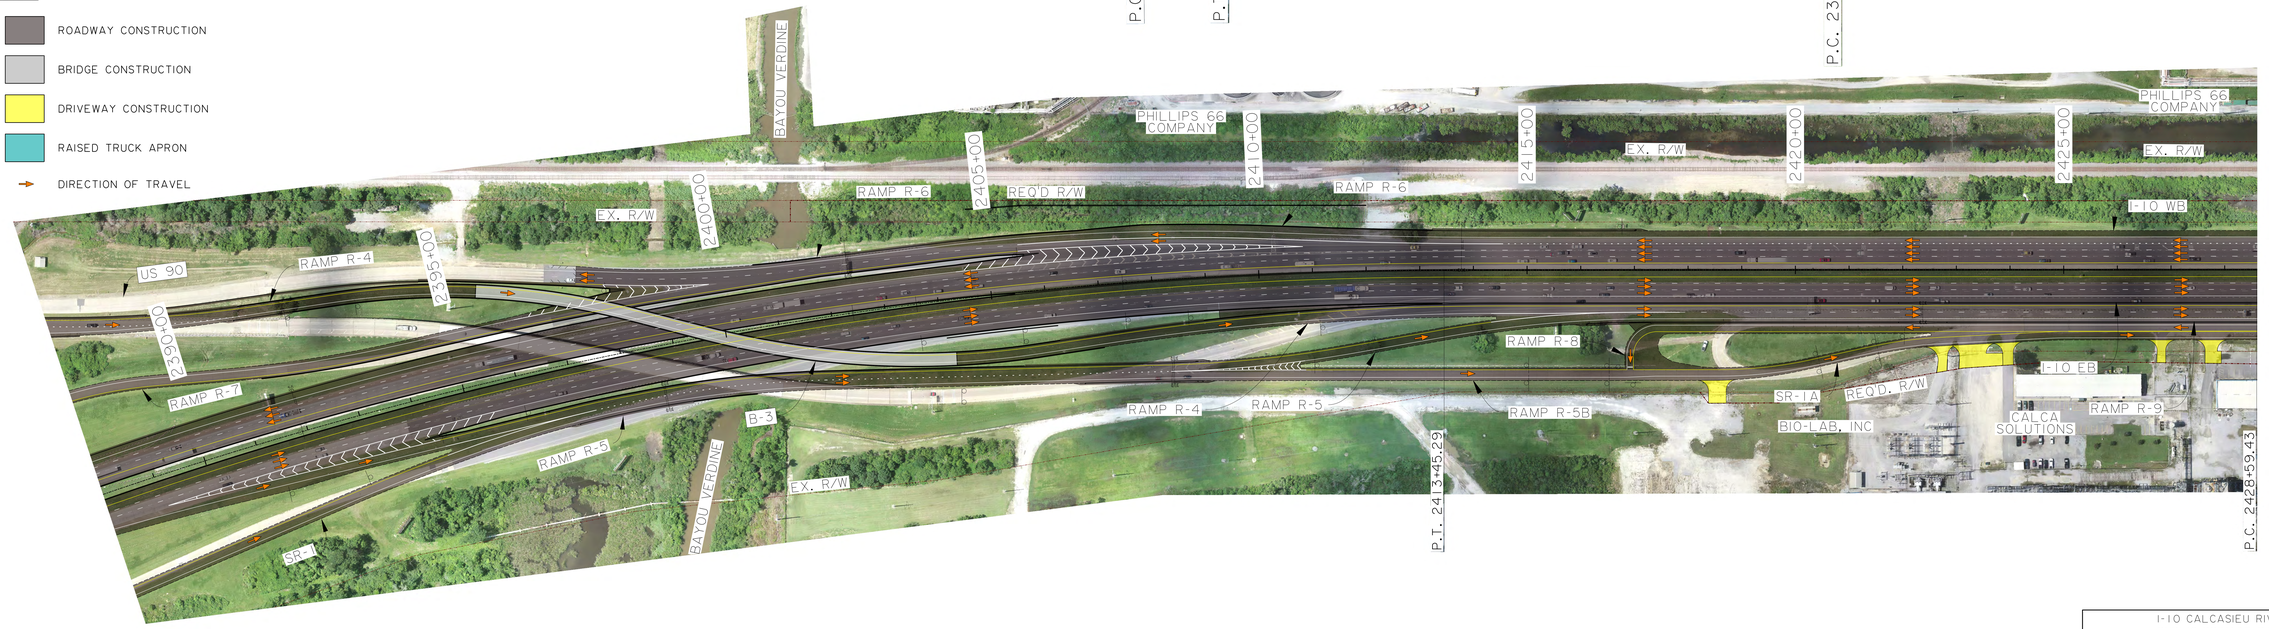


| | |
|---|---|
| I-10 CALCASIEU RIVER BRIDGE<br>PUBLIC-PRIVATE PARTNERSHIP<br>S.P. NO. H.003931<br>CALCASIEU PARISH | DOTD LOUISIANA DEPARTMENT OF TRANSPORTATION & DEVELOPMENT |
| I-10 LAKE CHARLES<br>CALCASIEU RIVER BRIDGE<br>WEST SIDE PROJECT AREA | CBP CALCASIEU BRIDGE PARTNERS |