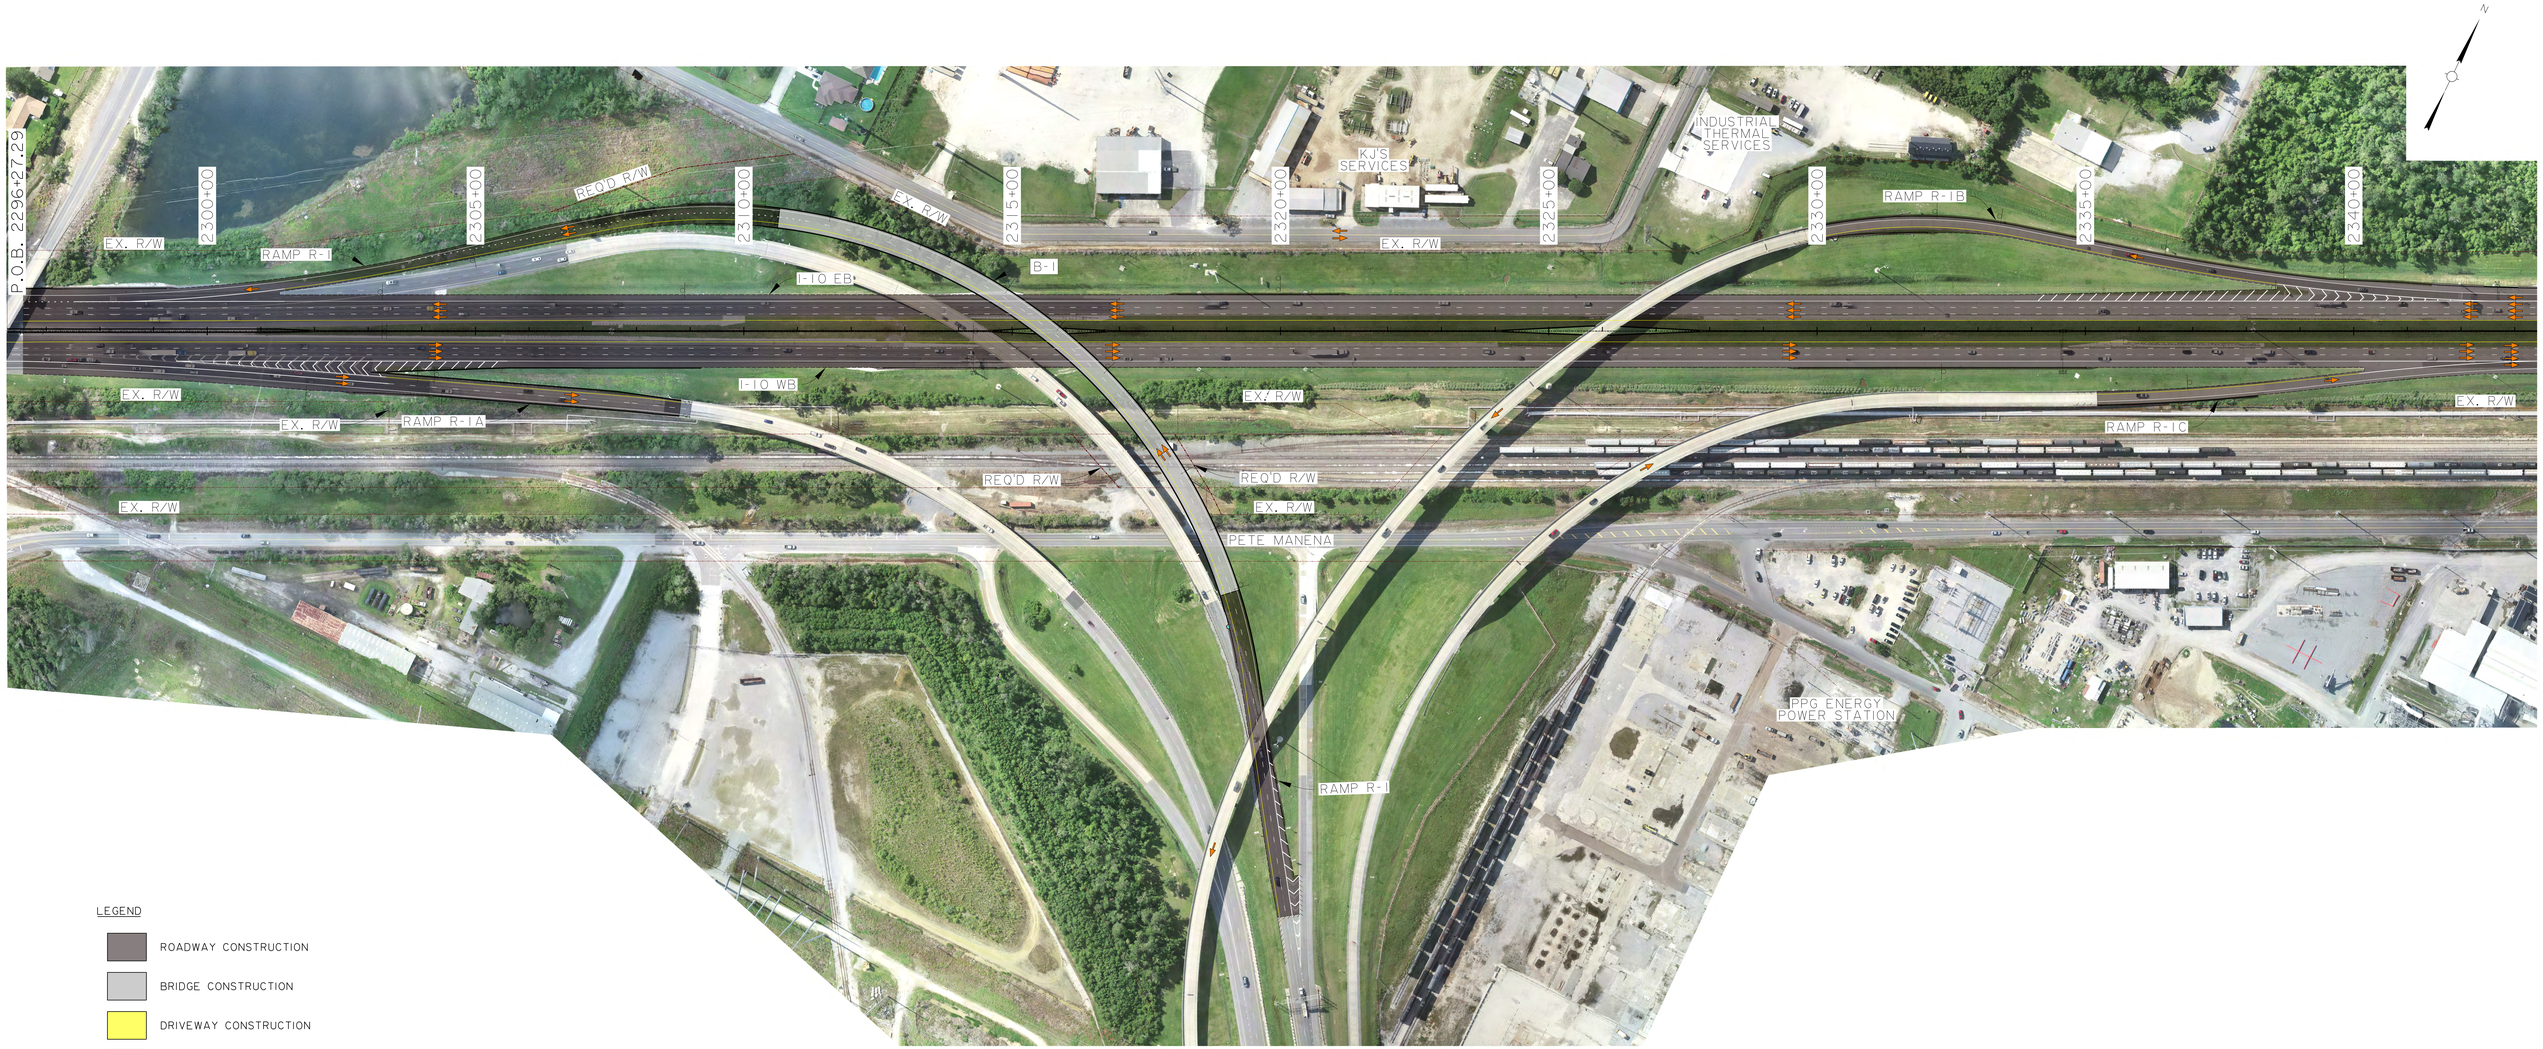

LEGEND

- ROADWAY CONSTRUCTION
- BRIDGE CONSTRUCTION
- DRIVEWAY CONSTRUCTION
- RAISED TRUCK APRON
- DIRECTION OF TRAVEL

I-10 CALCASIEU RIVER BRIDGE
PUBLIC-PRIVATE PARTNERSHIP
S.P. NO. H.003931
CALCASIEU PARISH

DOTD
LOUISIANA DEPARTMENT OF TRANSPORTATION & DEVELOPMENT

I-10 LAKE CHARLES
CALCASIEU RIVER BRIDGE
WEST SIDE PROJECT AREA

CBP
CALCASIEU BRIDGE PARTNERS